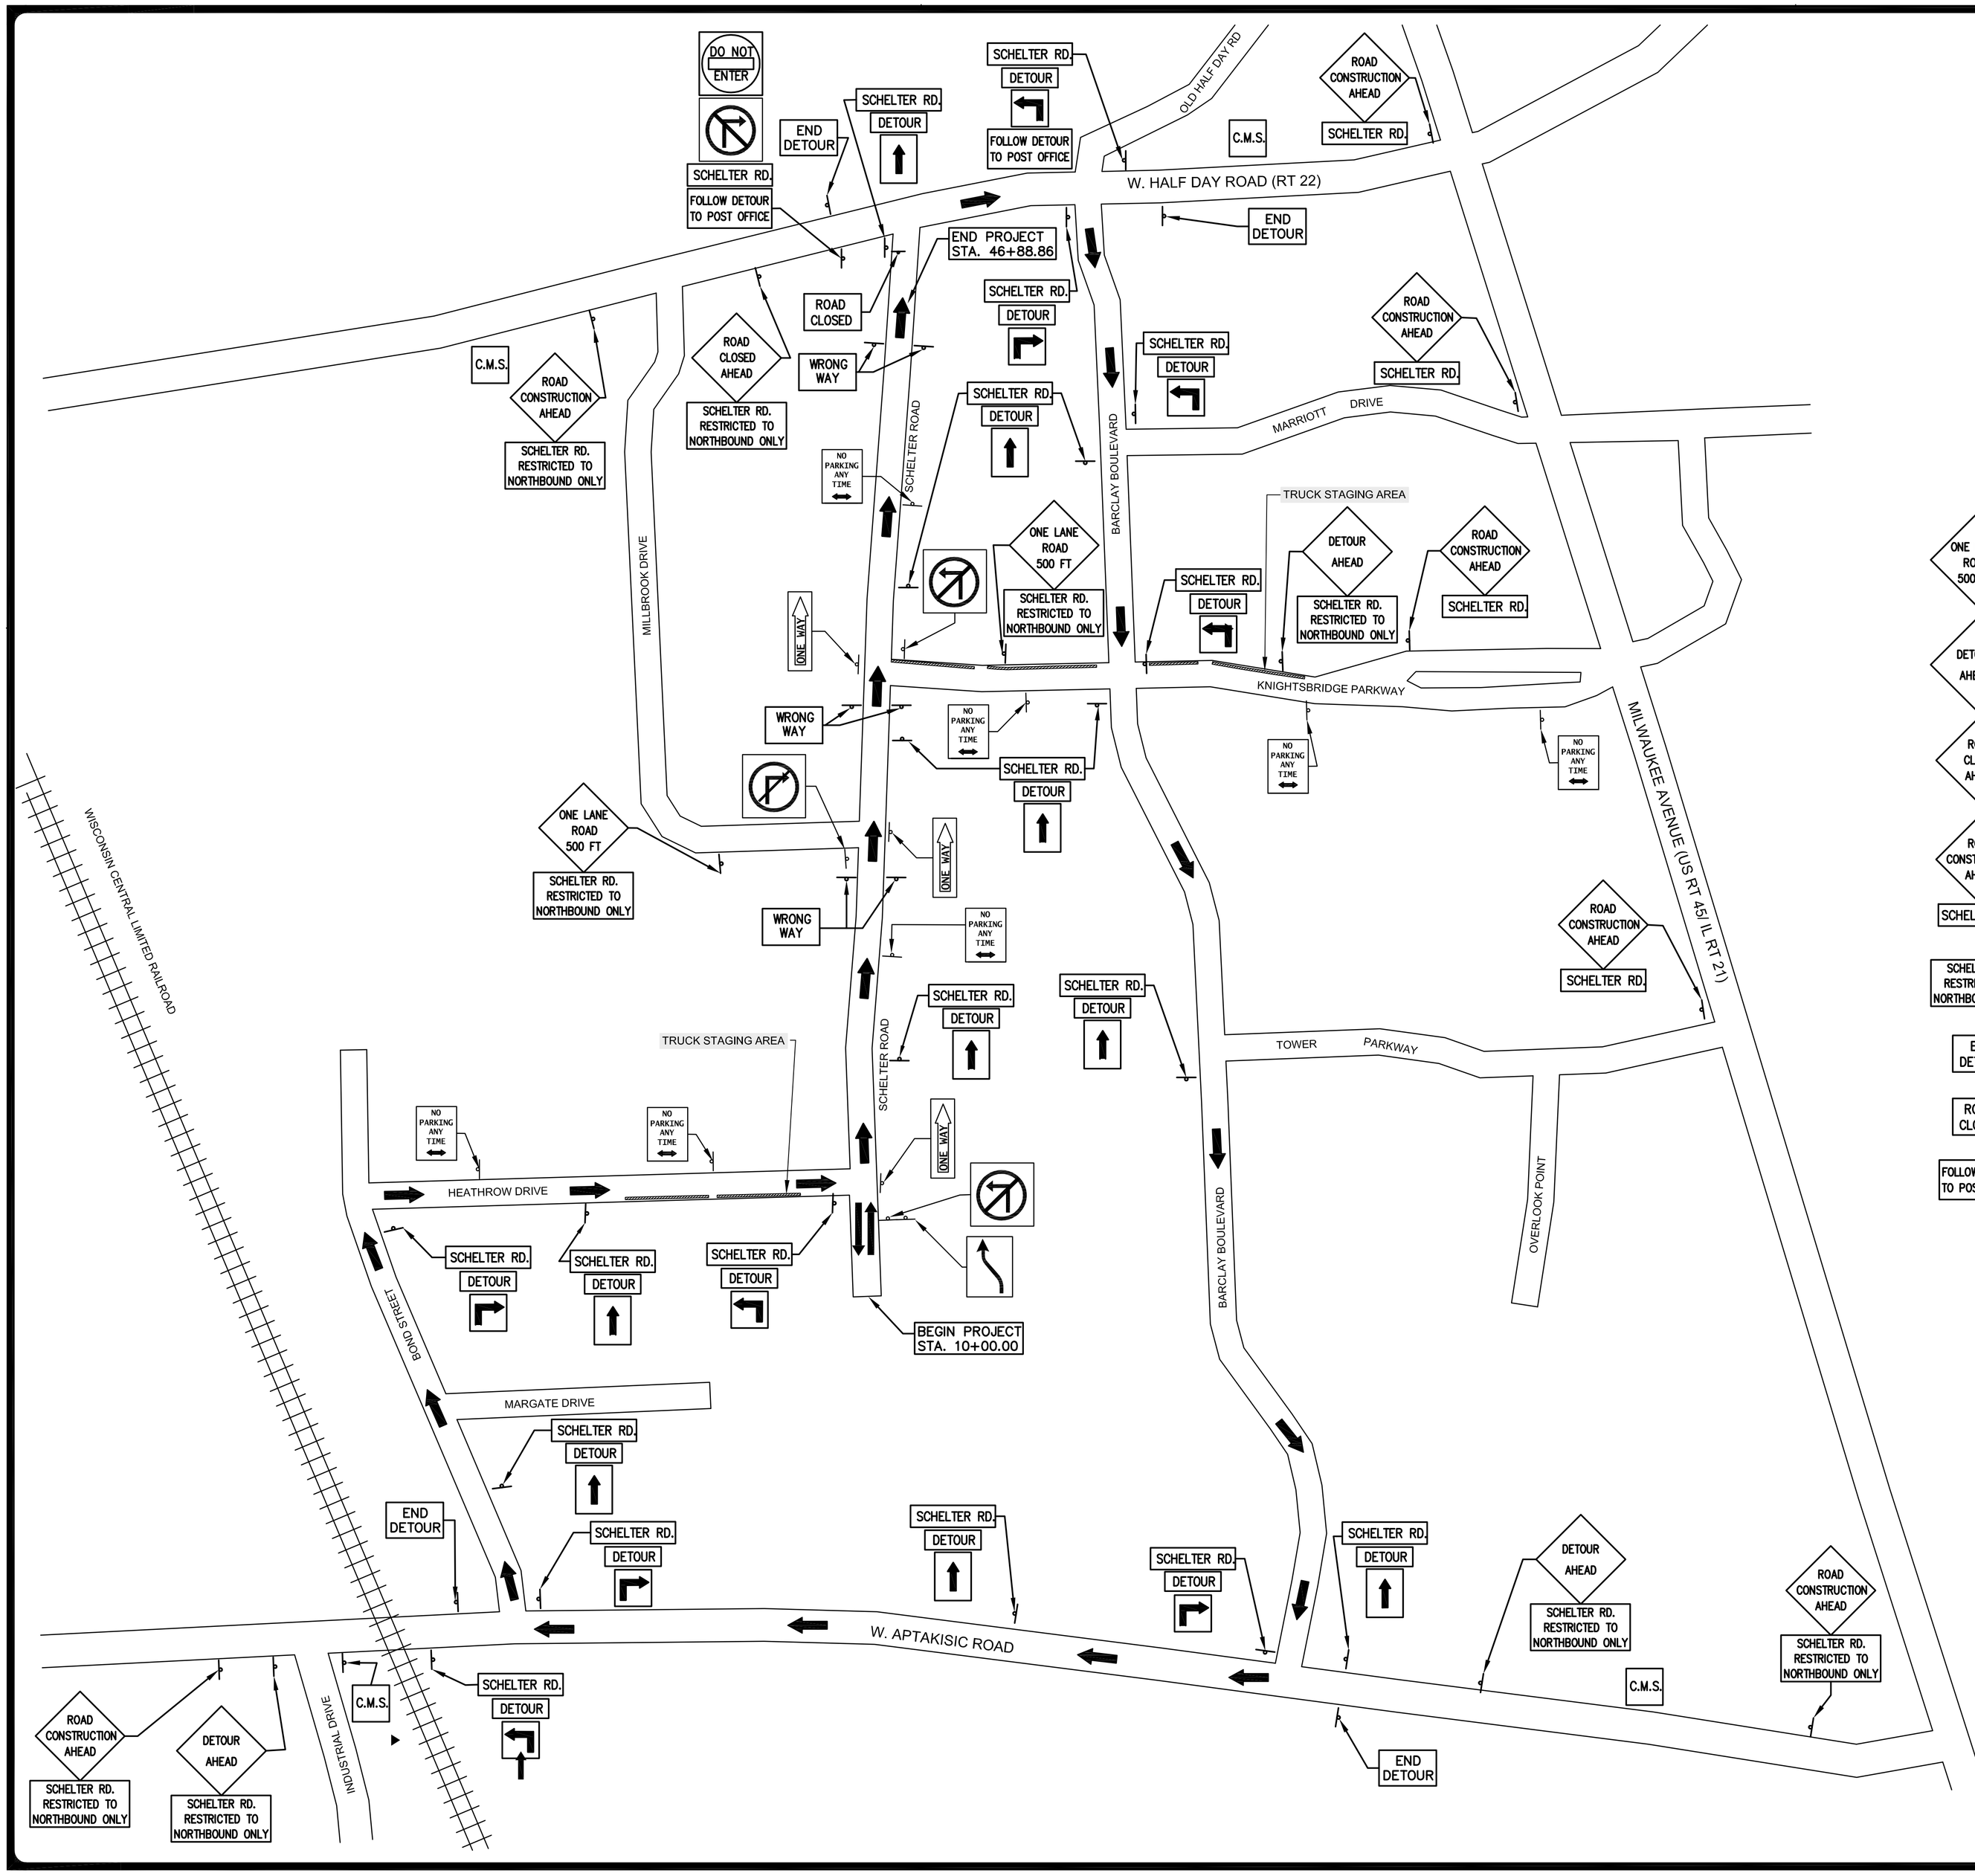

NOT TO SCALE

SIGN LEGEND

ONE LANE ROAD 500 FT	W20-4 36"x 36"
DETOUR AHEAD	W20-2 36"x 36"
ROAD CLOSED AHEAD	W20-1 36"x 36"
ROAD CONSTRUCTION AHEAD	W20-1 36"x 36"
SCHELTER RD.	ROAD NAME SIGN 48"x 18"
SCHELTER RD. RESTRICTED TO NORTHBOUND ONLY	R11-2 48"X 30"
END DETOUR	END DETOUR SIGN M6-3 21"X 15"
ROAD CLOSED	ROAD CLOSED SIGN M6-3 21"X 15"
FOLLOW DETOUR TO POST OFFICE	R11-2 48"X30"
ONE WAY / ONE WAY	R6-1 36"X 12"
DETOUR / DETOUR	DETOUR SIGN M4-10 24"x 12"
	DETOUR ARROW SIGNS M5-1 21"x 15"
	DETOUR ARROW SIGNS M6-3 21"x 15"
	DETOUR ARROW SIGNS M6-1 21x 15"
SCHELTER RD. CLOSED	R11-2 48"X 30"
DO NOT ENTER	R5-1 30"X 30"
NO PARKING ANY TIME	R7-1 18"X 12"
	R3-1 30"X 30"
	R3-2 30"X 30"
	W1-4 30"X 30"
WRONG WAY	WRONG WAY SIGN R5-1a 21"X 15"
C.M.S.	CHANGEABLE MESSAGE SIGN

JOB NO: 400M-044
FIELD WORK: 6/10/08
FIELD BOOK: X
DRAWN BY: JDB
CHECKED BY: CRF
COMPLETED: 7/20/09

REVISIONS:
1
2
3
4

DRAWING FILE: 400M-044-Detour Plan.dwg

PREPARED FOR:
VILLAGE OF LINCOLNSHIRE
ONE OLDE HALF DAY ROAD
LINCOLNSHIRE, ILLINOIS 60069
847-883-8600 FAX 847-883-8608

Bollinger, Lach & Associates, Inc.
2100 HUNTINGTON DRIVE NORTH SUITE A, ALGONQUIN, IL 60102
P:(847) 854-7799 F:(847) 854-7798 www.bollingerlach.com
ITASCA • CHICAGO • ALGONQUIN • LAKE GENEVA • SOUTH BEND • INDIANAPOLIS
CONSULTING ENGINEERS ENGINEERS & LAND SURVEYORS
Design Firm License No. 184-001129

DETOUR PLAN

SCHELTER ROAD RECONSTRUCTION
LINCOLNSHIRE, ILLINOIS

SHEET NUMBER
11
OF 39